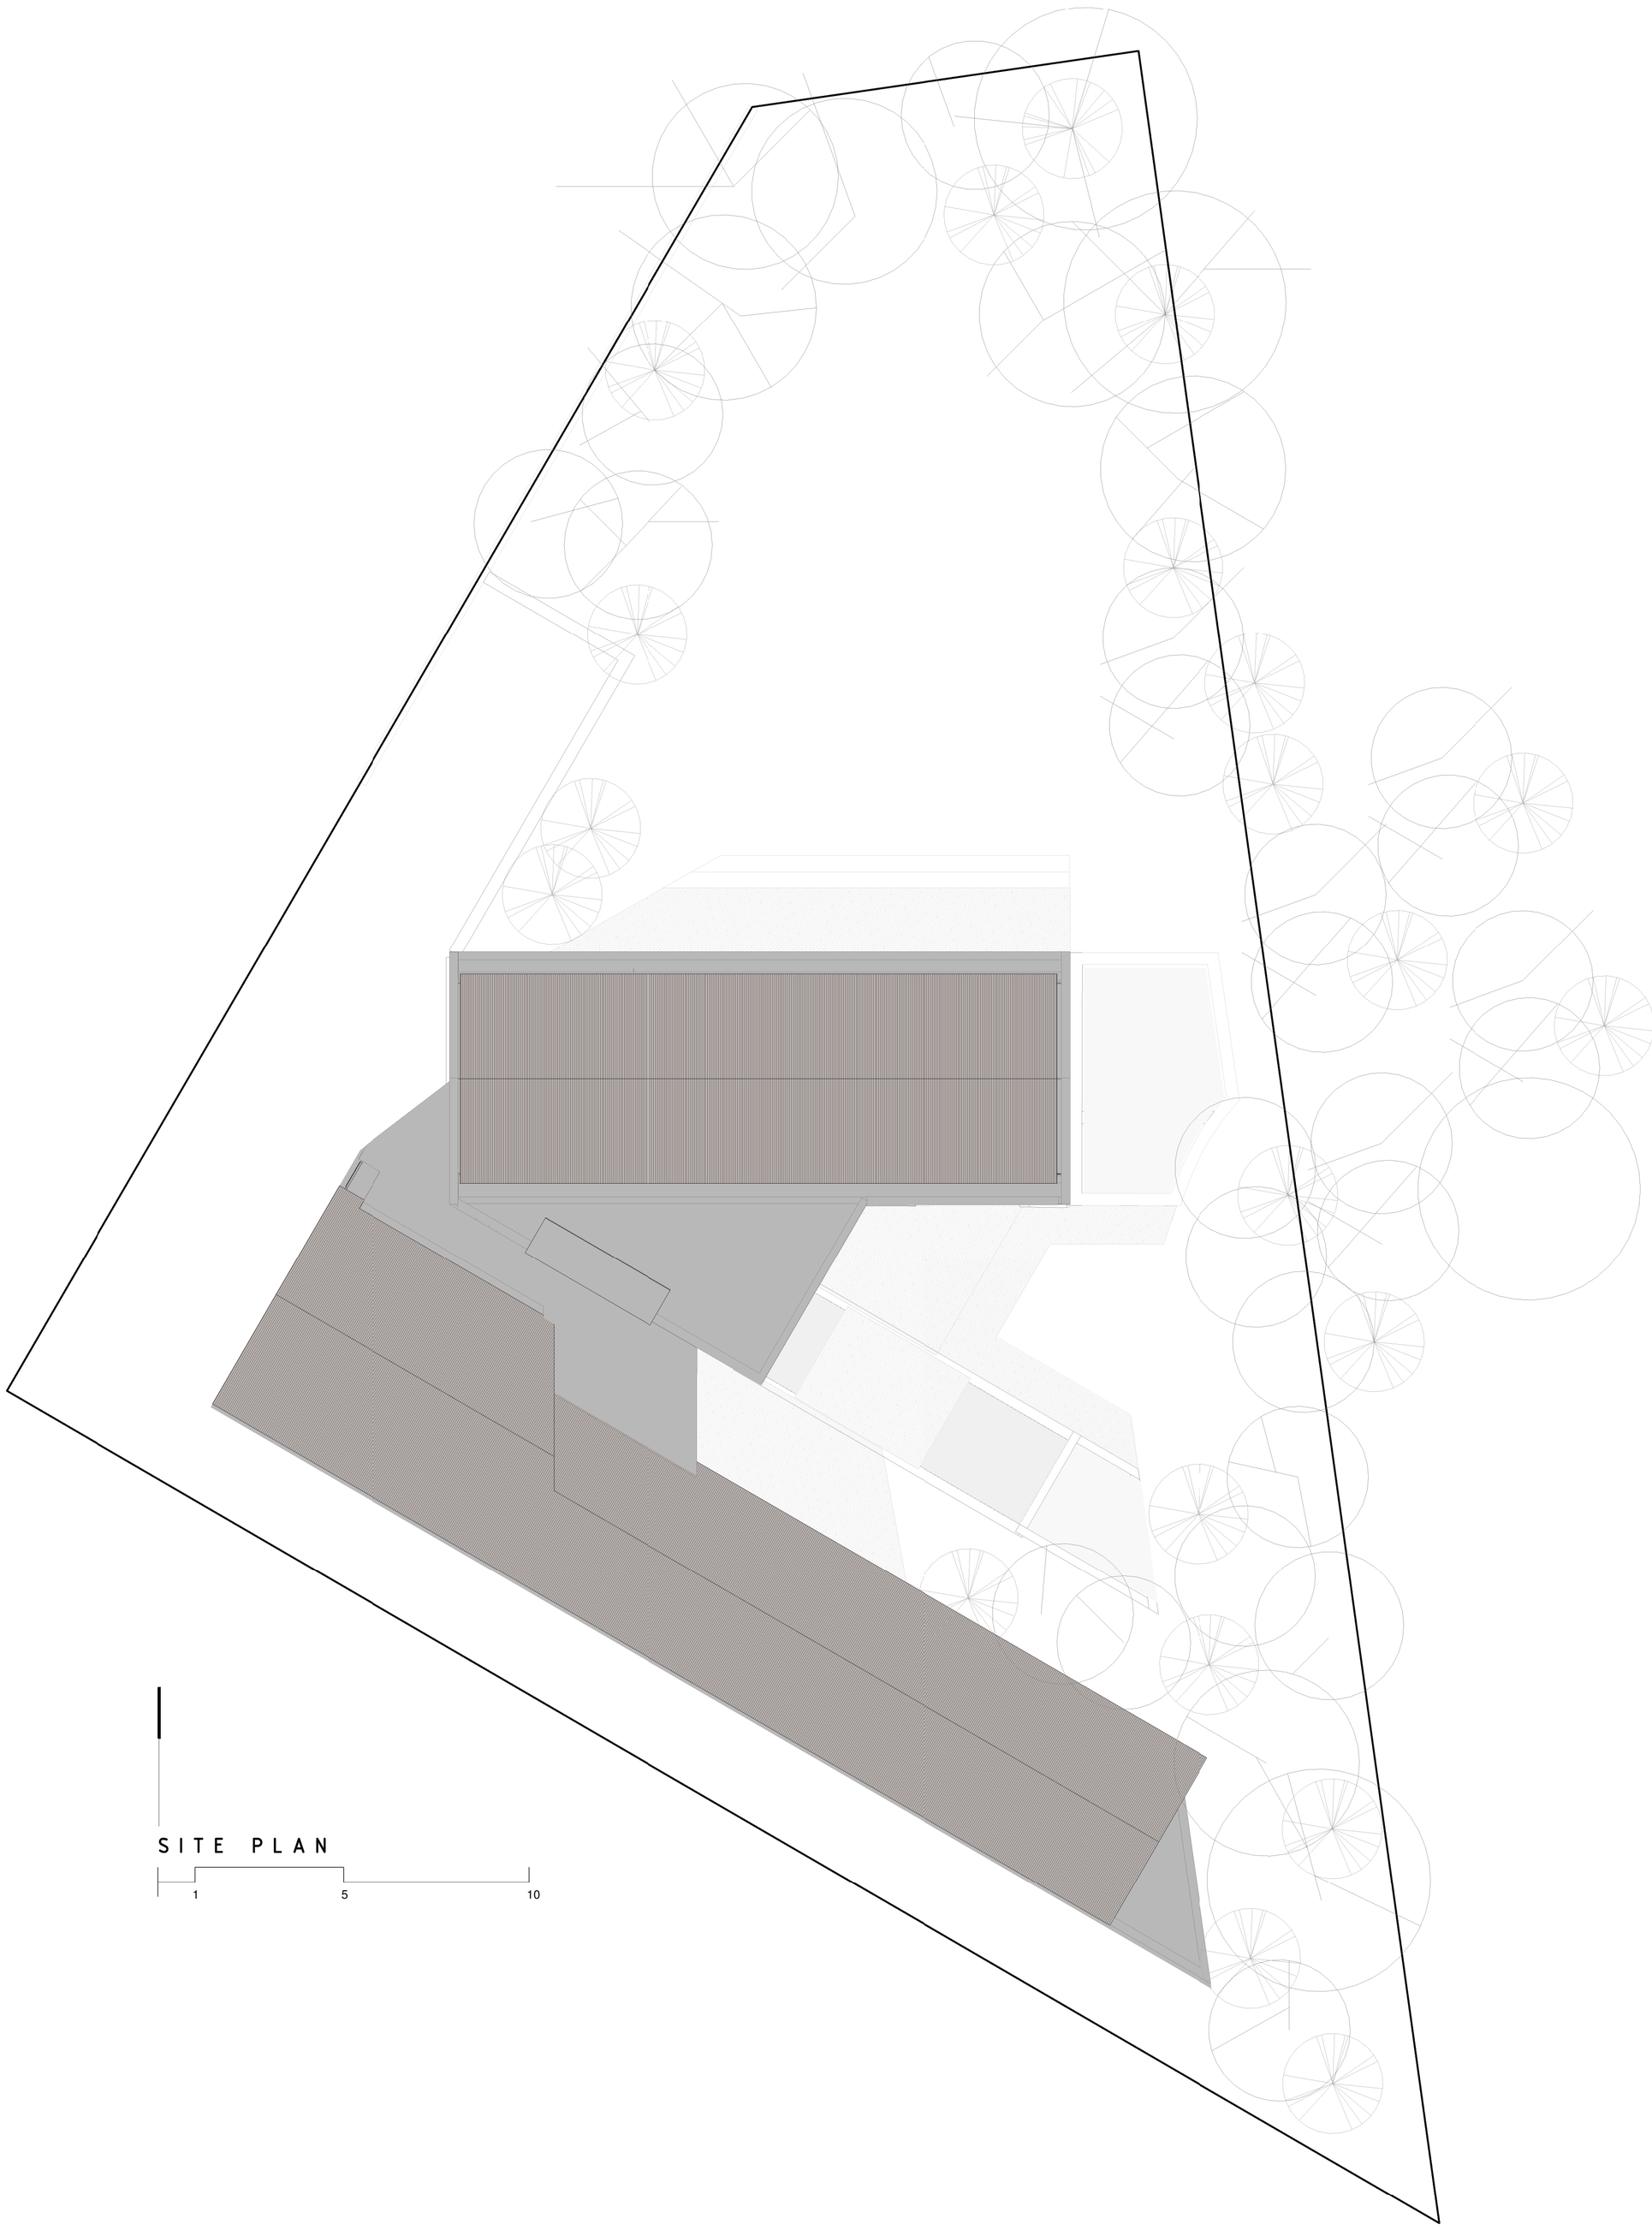

SITE PLAN

1 5 10

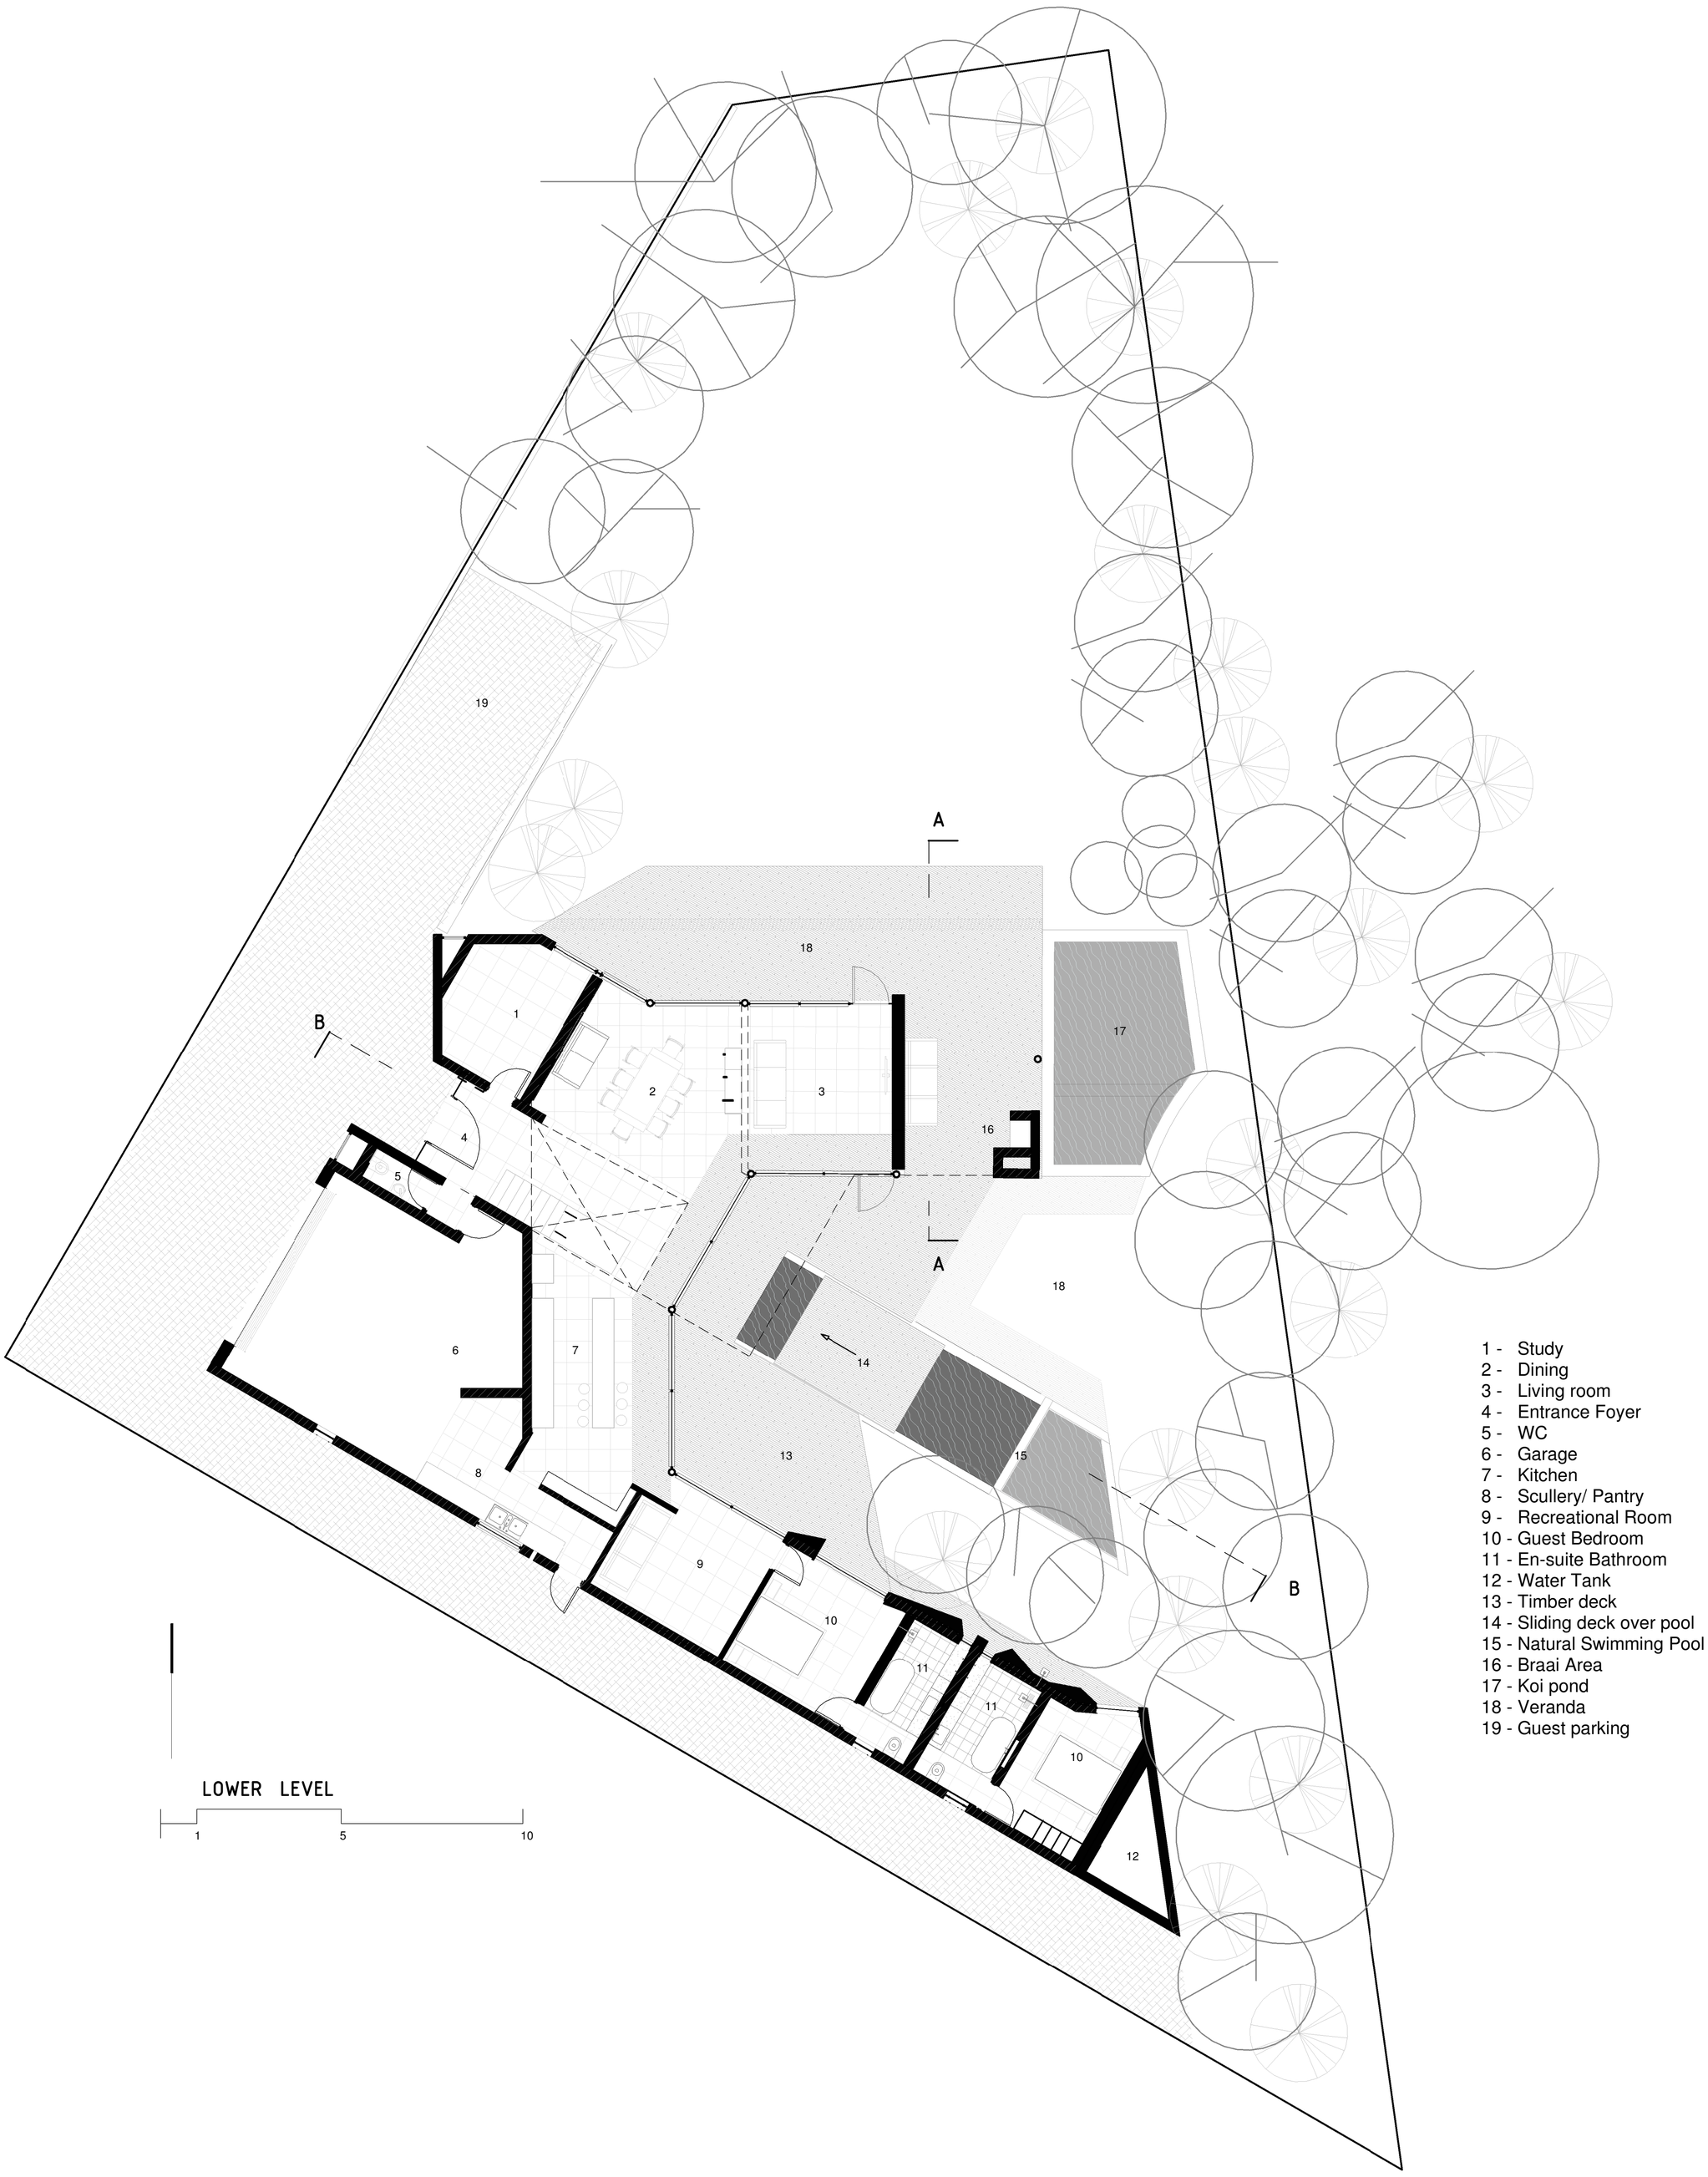
A
B
A
B
1
2
3
4
5
6
7
8
9
10
11
11
10
12
13
14
15
16
17
18
18
19
1 - Study
2 - Dining
3 - Living room
4 - Entrance Foyer
5 - WC
6 - Garage
7 - Kitchen
8 - Scullery/ Pantry
9 - Recreational Room
10 - Guest Bedroom
11 - En-suite Bathroom
12 - Water Tank
13 - Timber deck
14 - Sliding deck over pool
15 - Natural Swimming Pool
16 - Braai Area
17 - Koi pond
18 - Veranda
19 - Guest parking
LOWER LEVEL
1
5
10

wic

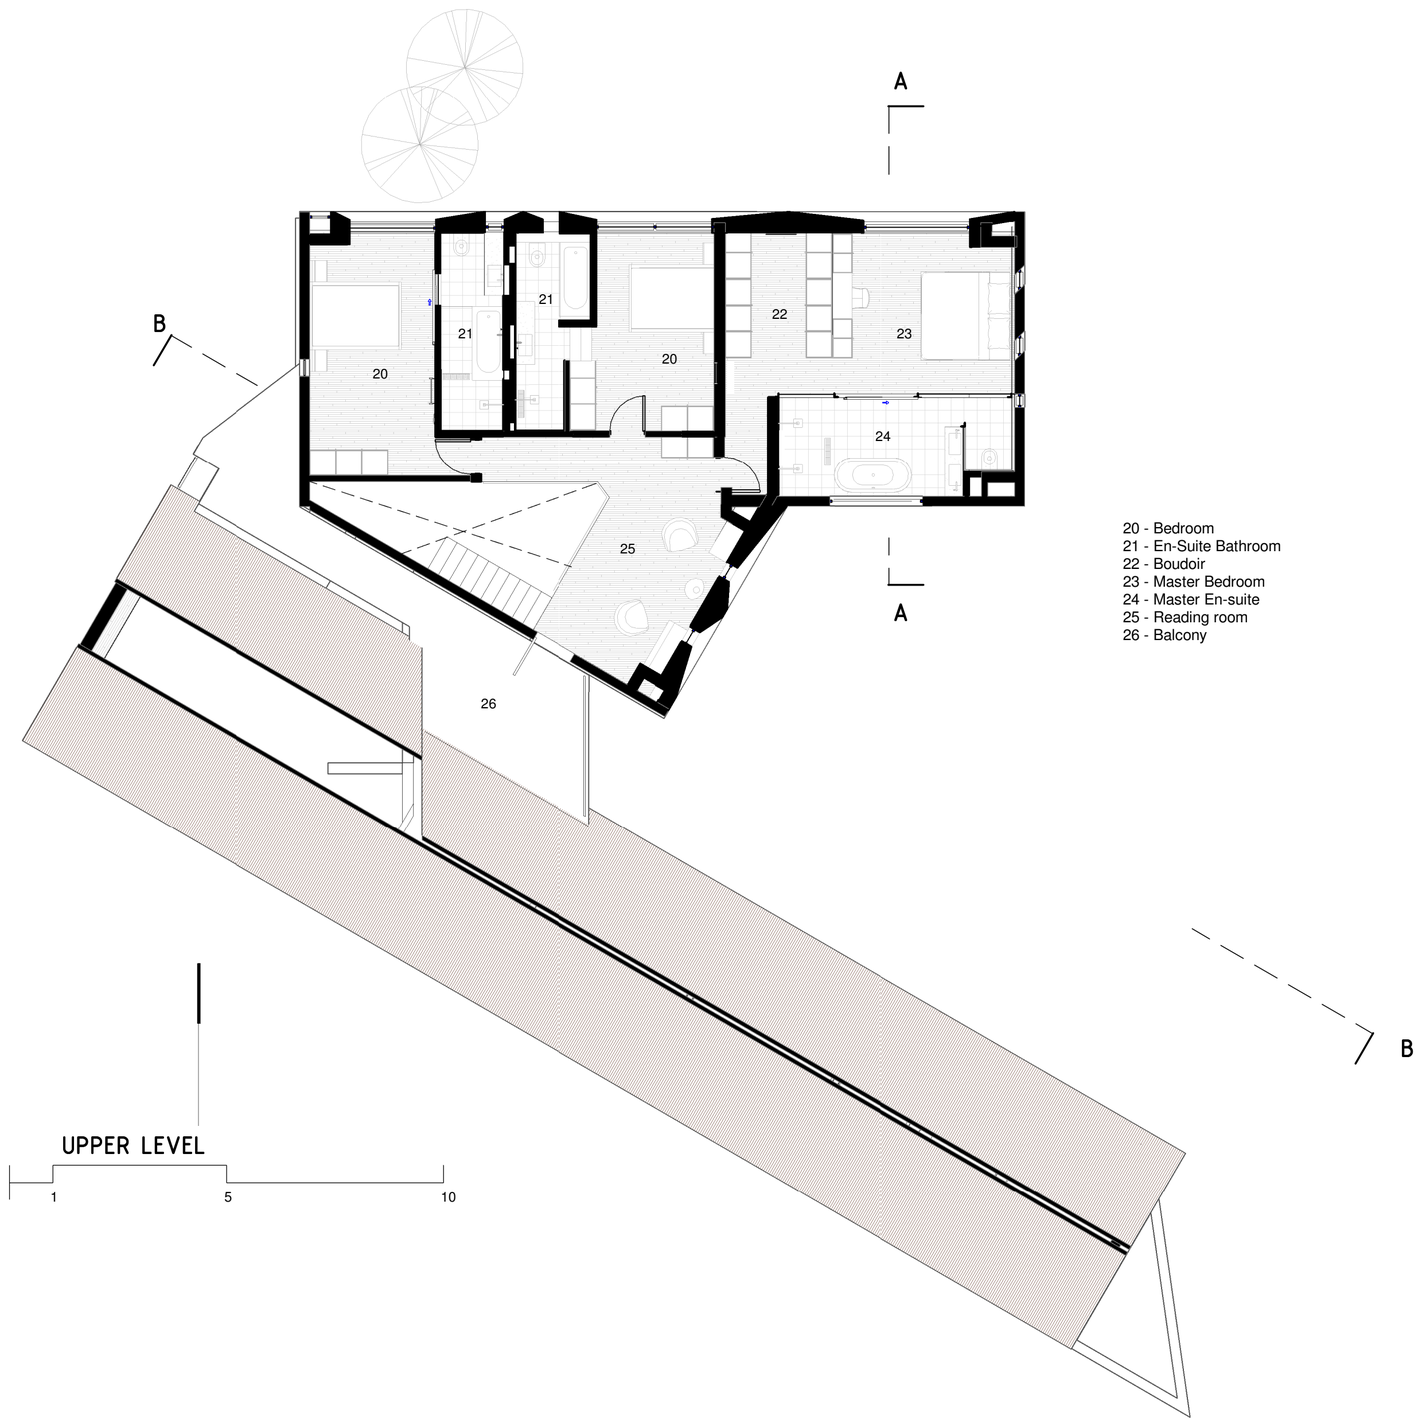

20 - Bedroom
21 - En-Suite Bathroom
22 - Boudoir
23 - Master Bedroom
24 - Master En-suite
25 - Reading room
26 - Balcony

NORTH ELEVATION

WEST ELEVATION

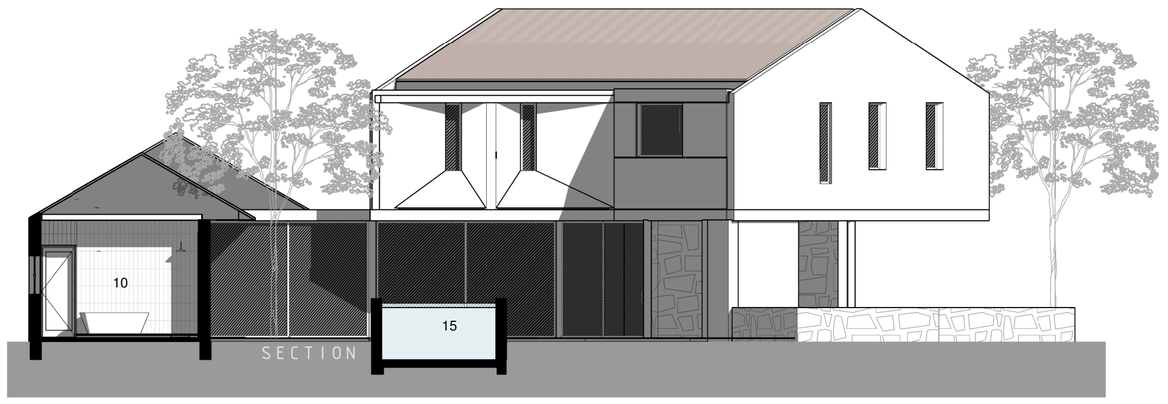
10
15
SECTION

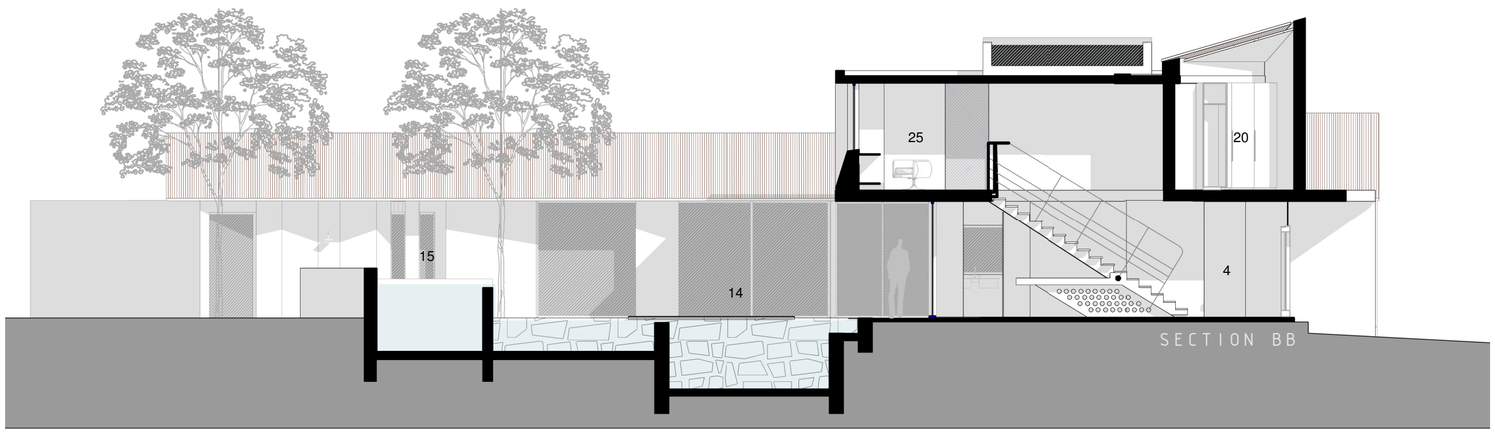
15
14
25
20
4
SECTION BB

23
24
16
SECTION AA